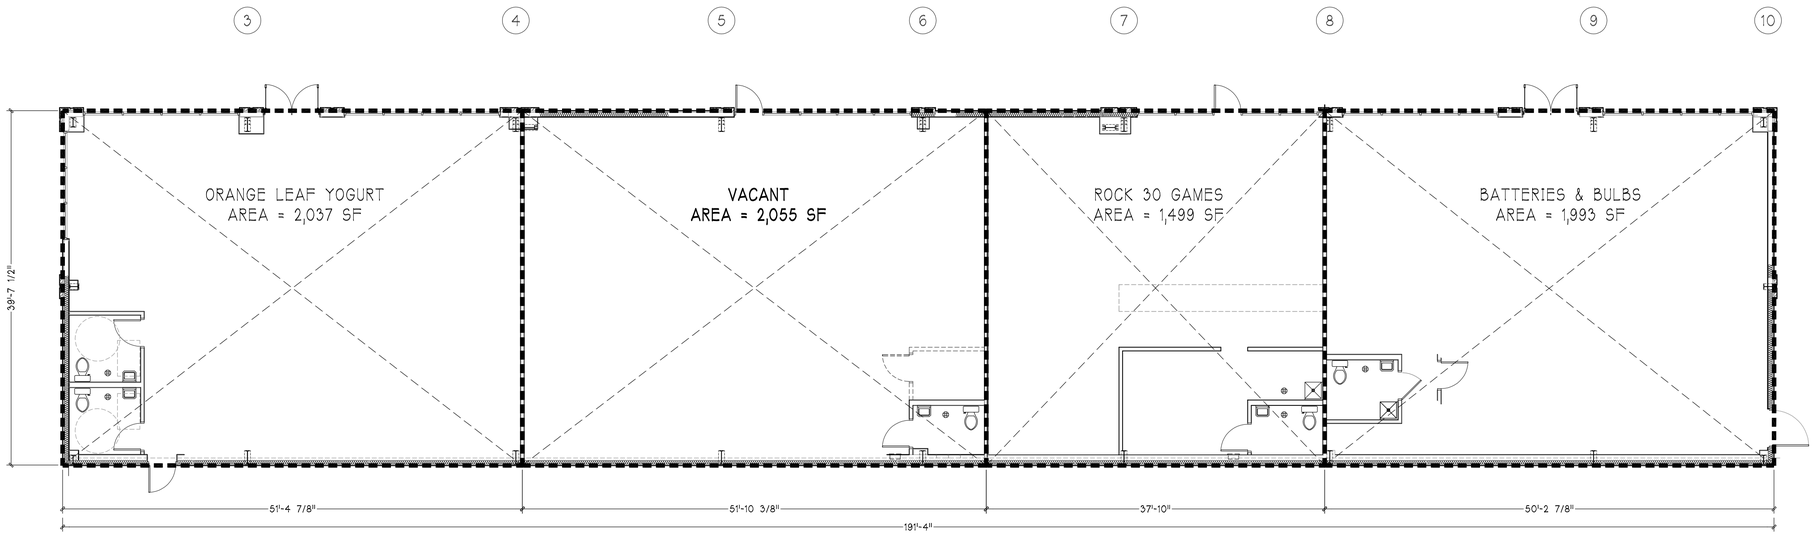

FLOOR PLAN

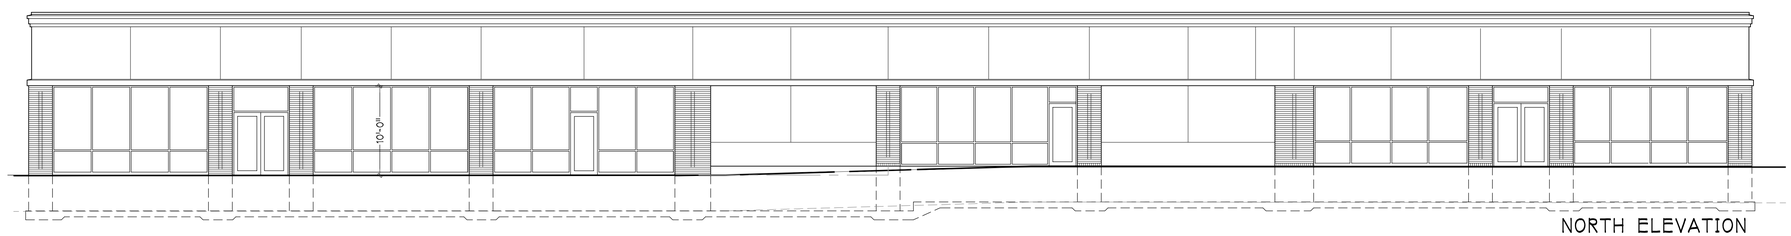

NORTH ELEVATION

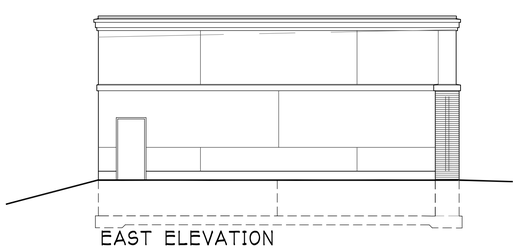

EAST ELEVATION

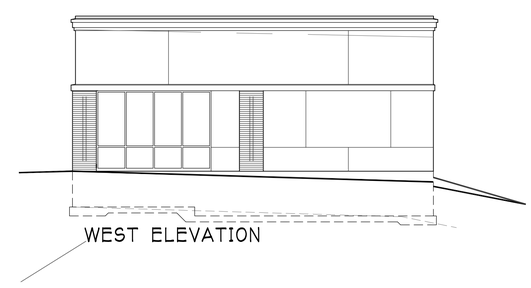

WEST ELEVATION

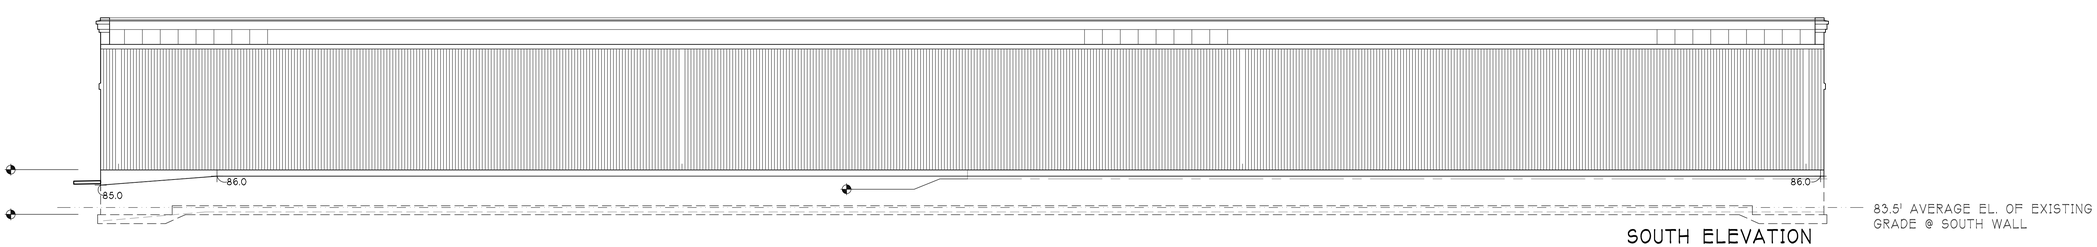

SOUTH ELEVATION

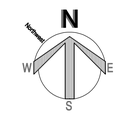

NORTHWEST CONTRACTING INC.

3420 E. CENTURY AVENUE
BISMARCK, NORTH DAKOTA 58501
TEL (701) 255-7727
FAX (701) 255-2825

www.northwestcontracting.com

Northwest Contracting, Inc., prepared this construction plan for its own use and reserves unto itself all rights to the construction plan. This construction plan is not to be used by anyone other than Northwest Contracting, Inc., for any purpose and Northwest Contracting, Inc., disclaims all responsibility for unauthorized use of this plan. This plan is an unpublished work, to which Northwest Contracting, Inc., reserves its common law rights pursuant to Title 17 of the United States Code. Unauthorized use, copying or publication of this plan is prohibited.

REVISIONS

Burnt Boat
Retail Shoppes

1515 Burnt Boat Drive
BISMARCK, NORTH DAKOTA

FLOOR PLAN

BLDG ELEVATIONS

PROJECT NO:	
DRAWN BY:	richard
DATE:	02/17/14
SHEET NUMBER	

One

J:\CAD DRAWINGS\Cad-13\13 Jamie Stephens-Strip Mall Bismarck\Jamie Strip Mall5 Active 012714 REV.dwg, 2/17/2014 5:06:30 PM, Bluebeam PDF30 Printer HighRes.pc3