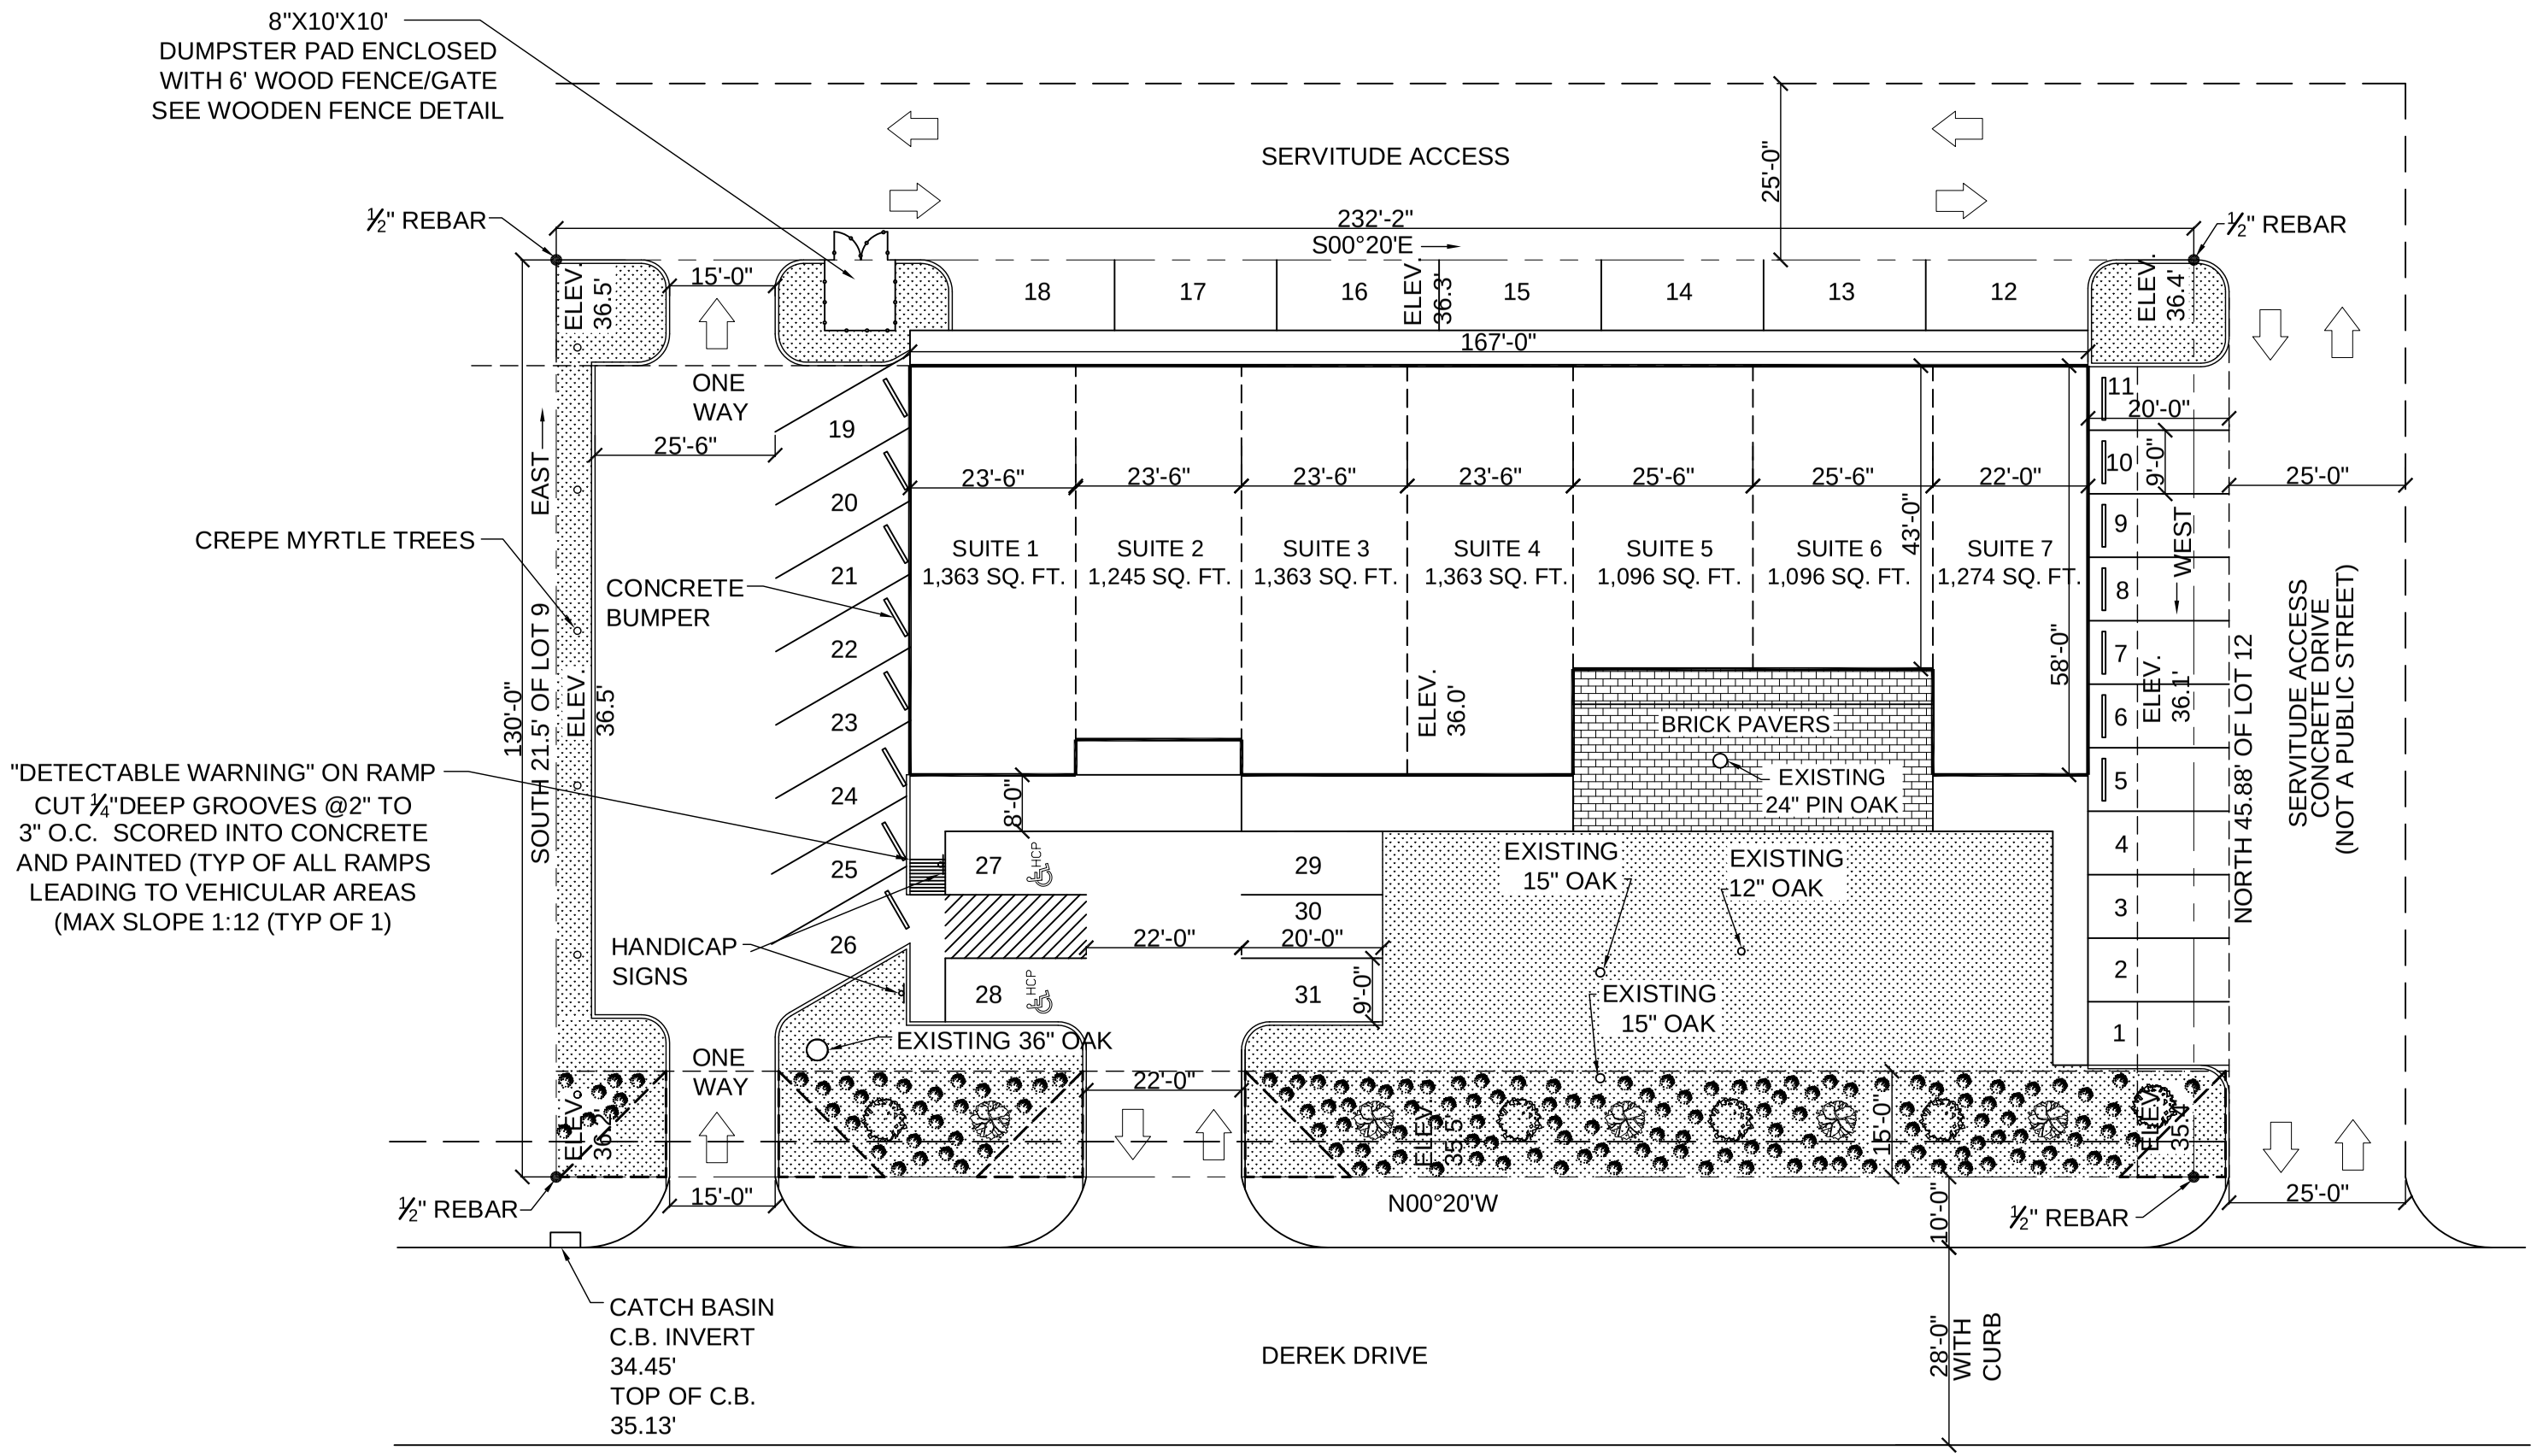

SITE PLAN

SCALE: 1"=20'-0"

WITHOUT COVERED PORCHES = 8,800 SQ. FT.
WITH COVERED PORCHES = 9,538 SQ. FT.
REQUIRED PARKING = 35 SPACES
PROVIDED PARKING = 31 SPACES (WITH VARIANCE)