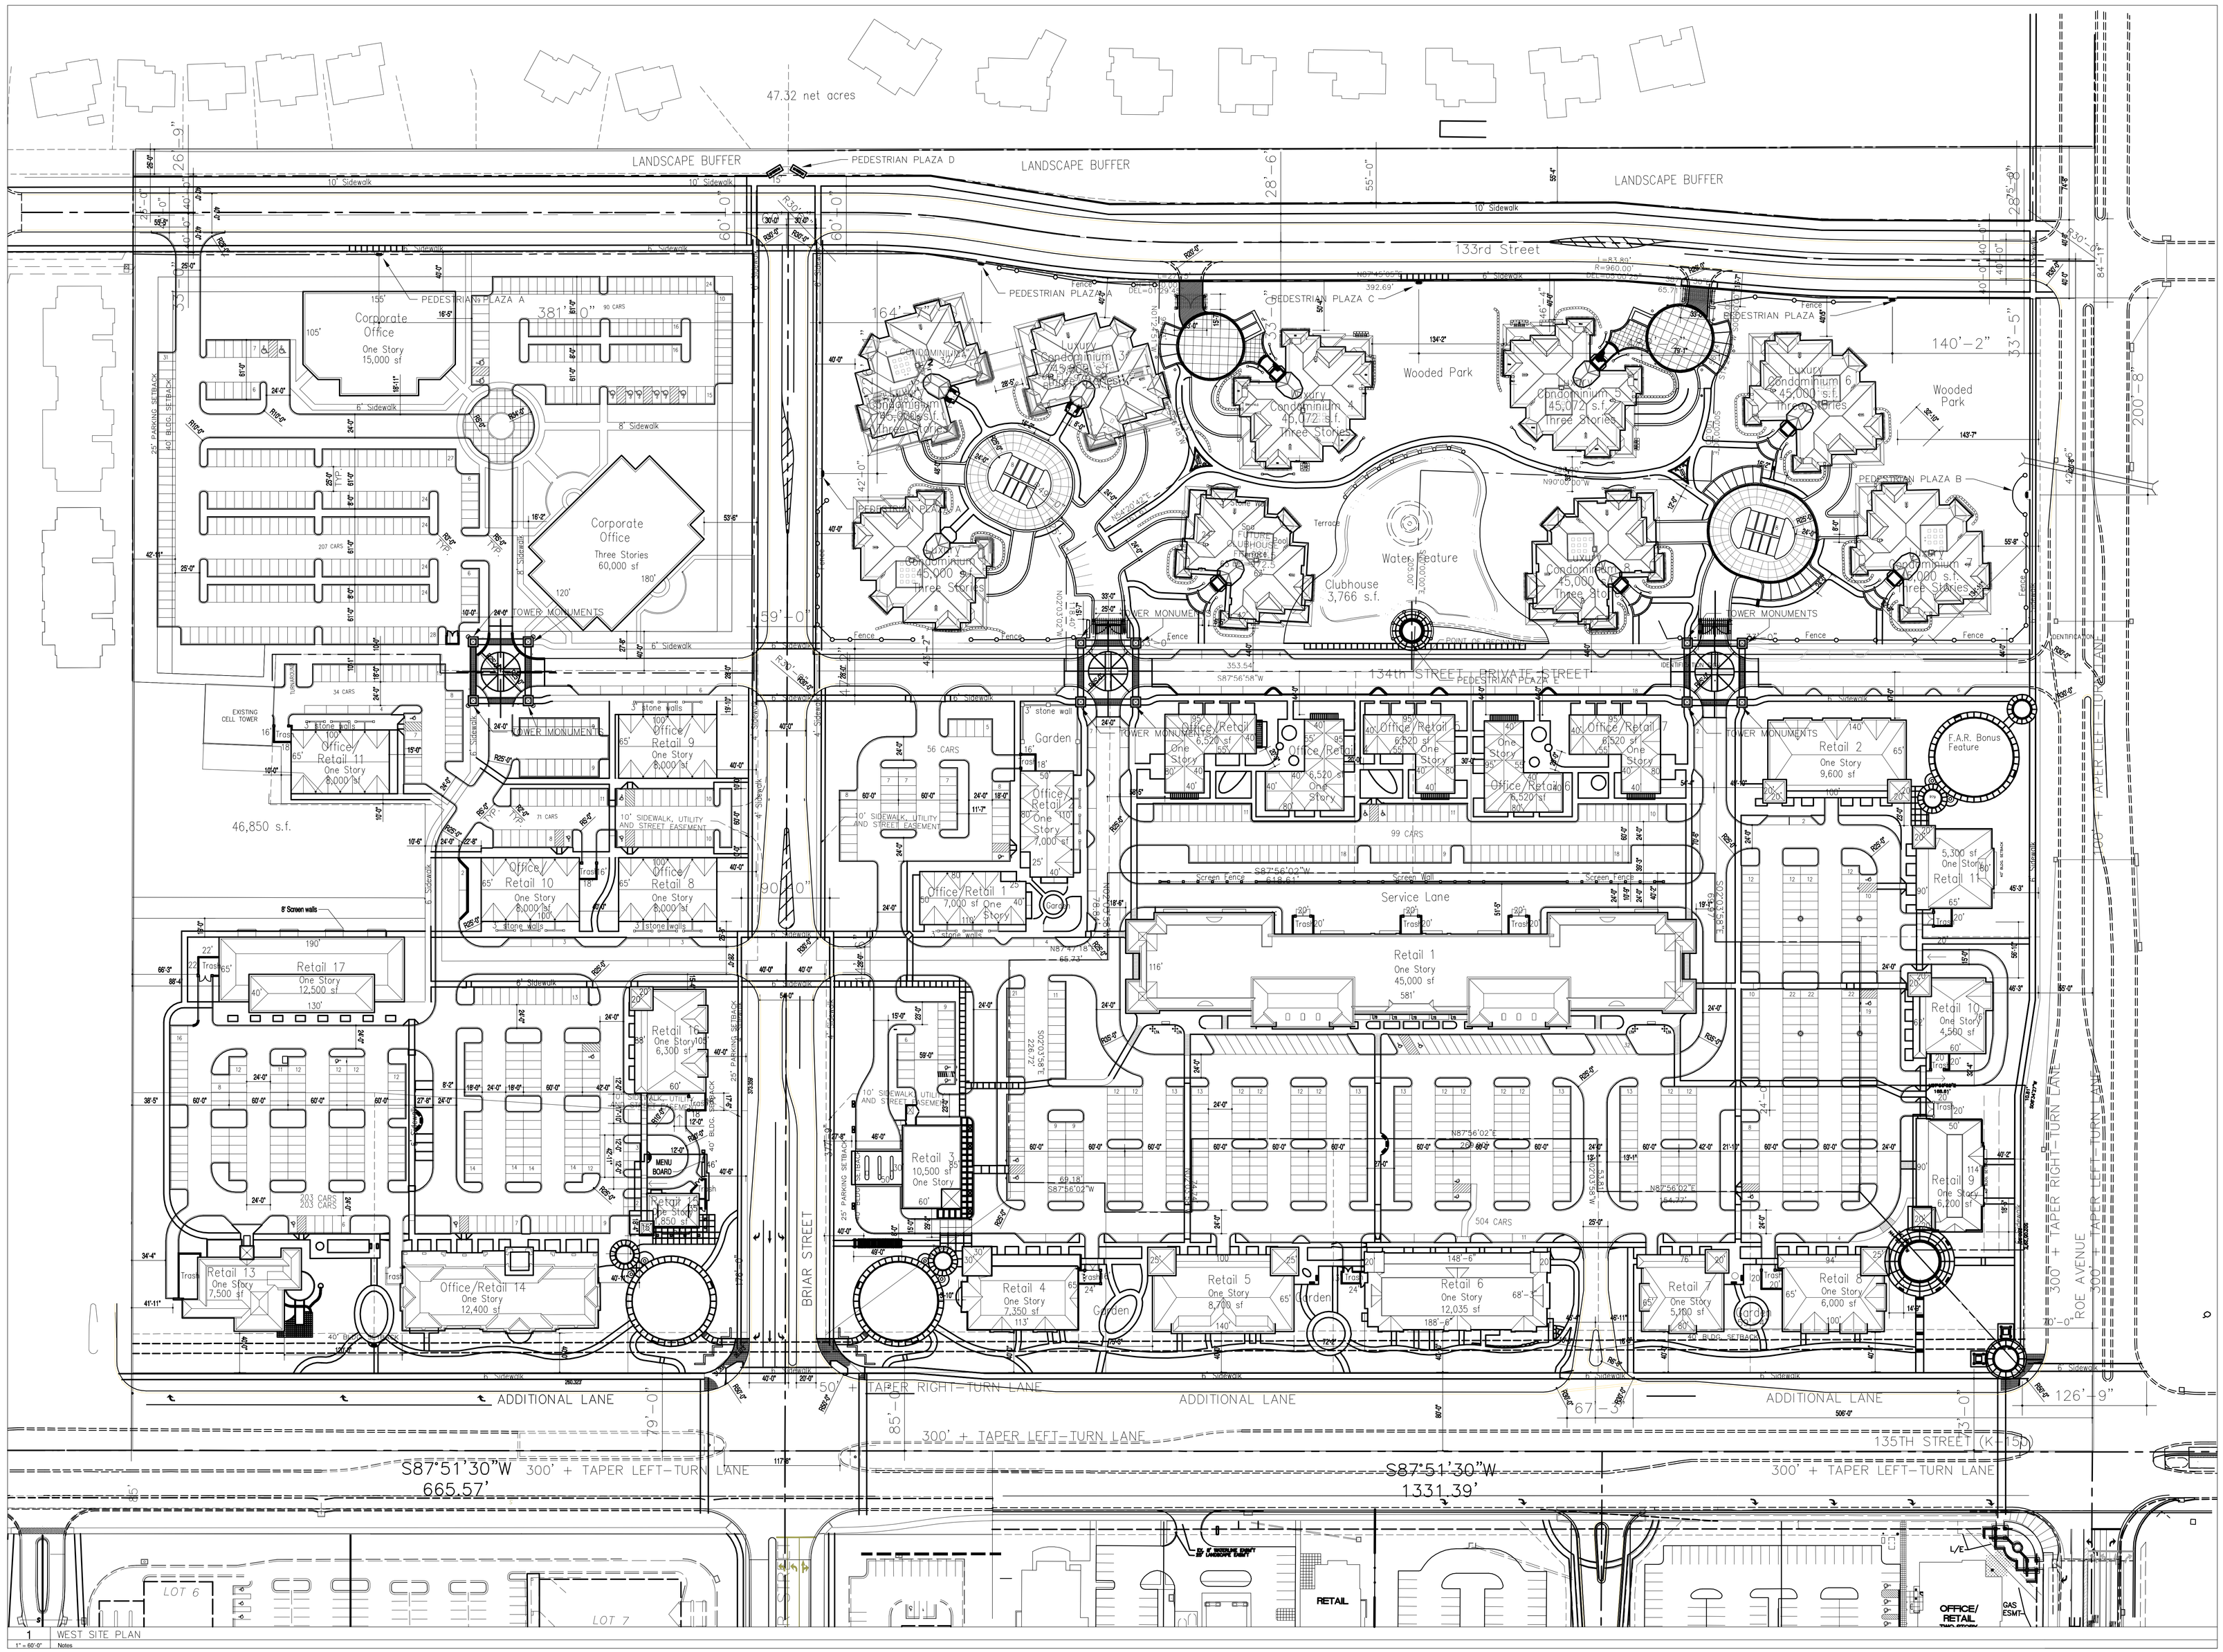

1 WEST SITE PLAN
1" = 60'-0" Notes

Client
R.H. SAILORS & COMPANY
4747 W 135TH STREET
LEAWOOD, KS 66224

Architect
SUTTLE MINDLIN
ARCHITECTURE + MASTER PLANNING + INTERIOR DESIGN
345 Marshall Avenue
Suite 102
Saint Louis, Missouri 63119
314 961 0102 *phone*
314 961 0139 *fax*
www.suttle-mindlin.com
mail@suttle-mindlin.com

SUTTLE/MINDLIN RETAINS OWNERSHIP OF ALL DESIGN WORK AND THESE DOCUMENTS MAY NOT BE REUSED WITHOUT EXPRESSED WRITTEN CONSENT OF SUTTLE MINDLIN

Project
PARKWAY PLAZA
135TH STREET & ROE AVE
LEAWOOD, KS 66224

Consultants
SCHLAGEL & ASSOCIATES
CIVIL ENGINEER
LANDSCAPE ARCHITECT
12201 W 88TH STREET
LENEXA, KS 66215

0 30 60 120

Project Nº
02261.19

Phase
FINAL DESIGN APPROVAL

Sheet Title

Drafted By

Checked By

Issued for	Date
2007-09-07	Date

Revision	Date
PDP-LOT 20	3-30-11

Sheet Nº

I:\PROJECTS\2011\11-0362.0 Design\2.0 PDP-Prelim Plat\SP.dwg, A1-2, 3/31/2011 10:02:51 AM, 1:1.0084